LINCOLN COVE & CANNON HILL HOLDINGS
MAP 2 LOTS 12, 4, 8, 6 & 7

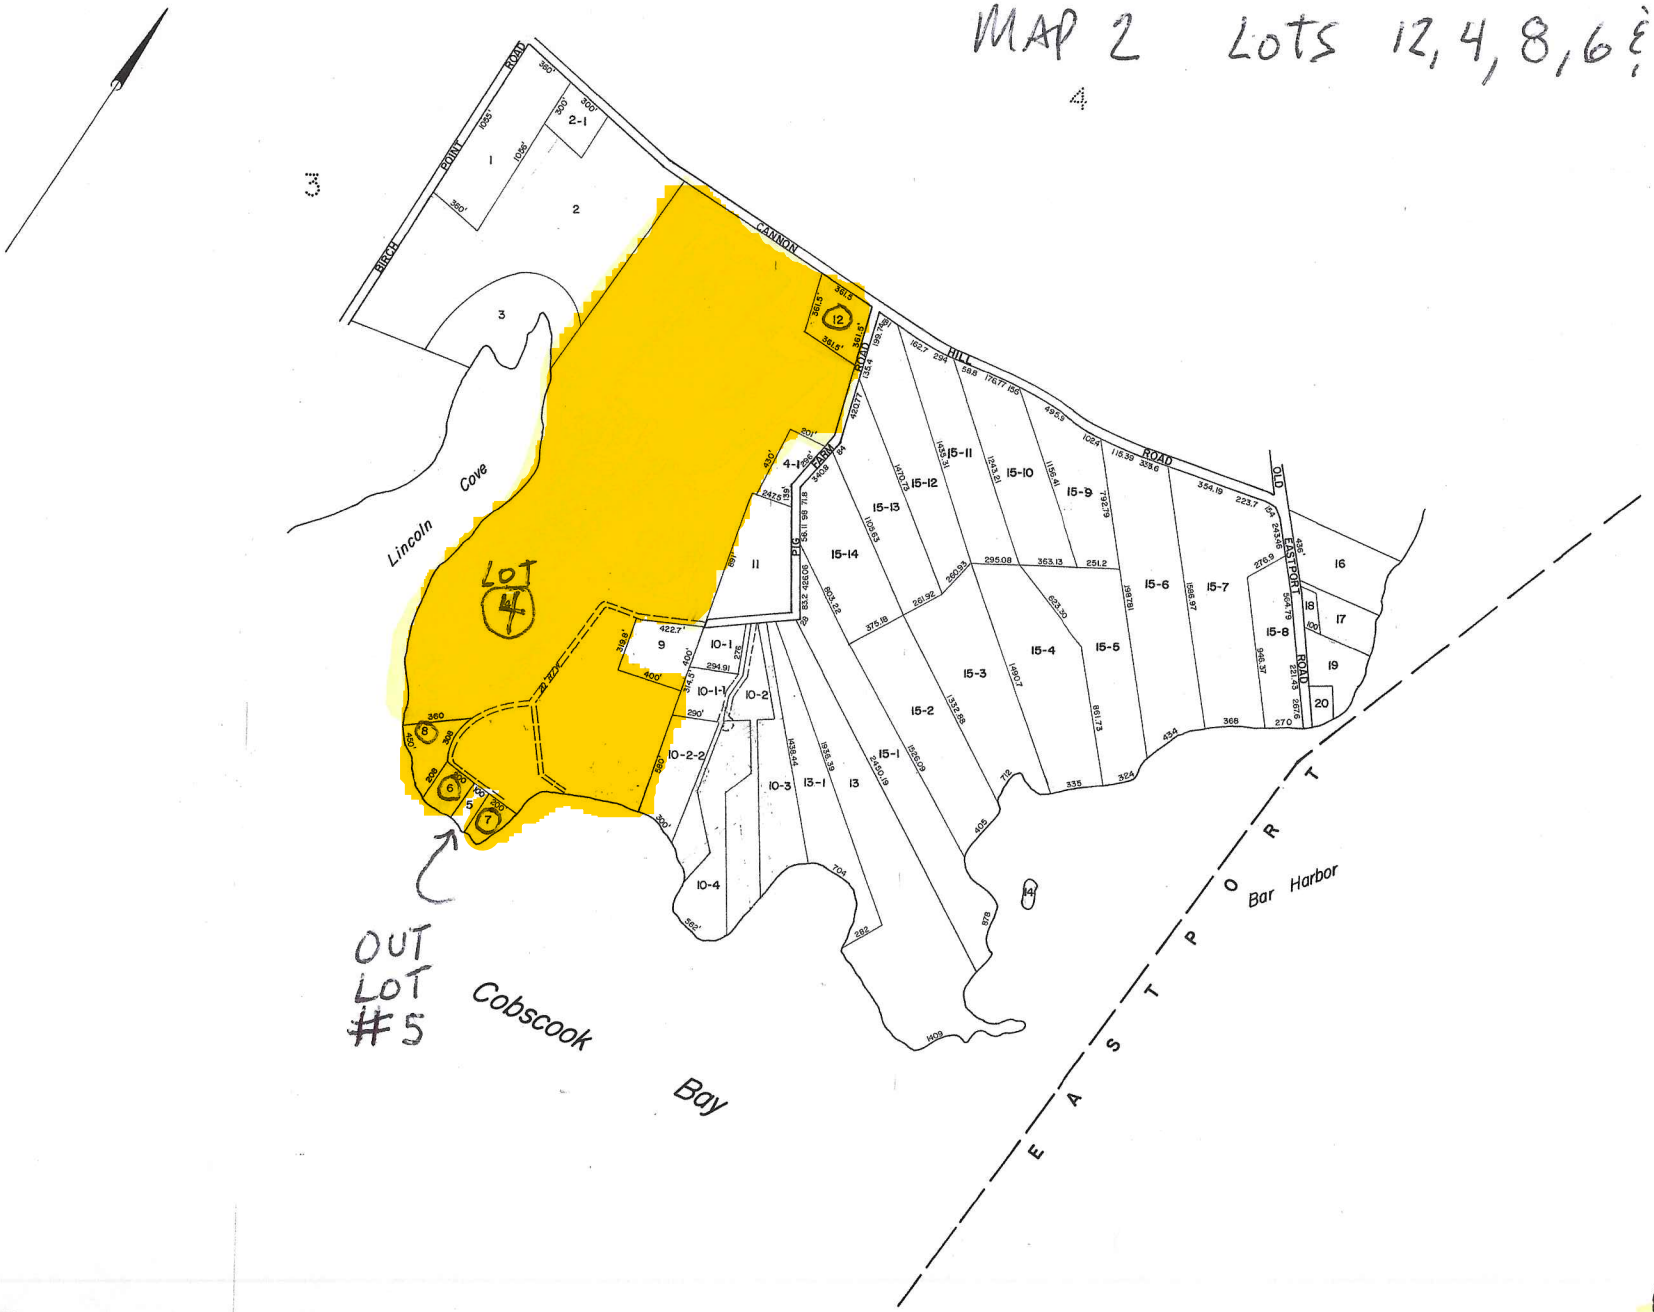

LEGEND
PARCEL NUMBERS 2
ADJACENT MAPS 7
MATCH LINE . . . . . ———

For Assessment Purposes
Not to be used for Conveyances

Financial assistance for preparation of this document was provided by a grant from Maine's COASTAL PROGRAM, through funding provided by U.S. Department of Commerce, Office of Coastal Zone Management, under the Coastal Zone Management Act of 1972, as amended.

PROPERTY MAP
TOWN OF PERRY
WASHINGTON COUNTY, MAINE
PREPARED BY
JAMES W. SEWALL COMPANY, OLD TOWN, MAINE
SCALE: 1 INCH = 400 ± FEET

TAX MAP 2